ELEVATION 1 (01/10)

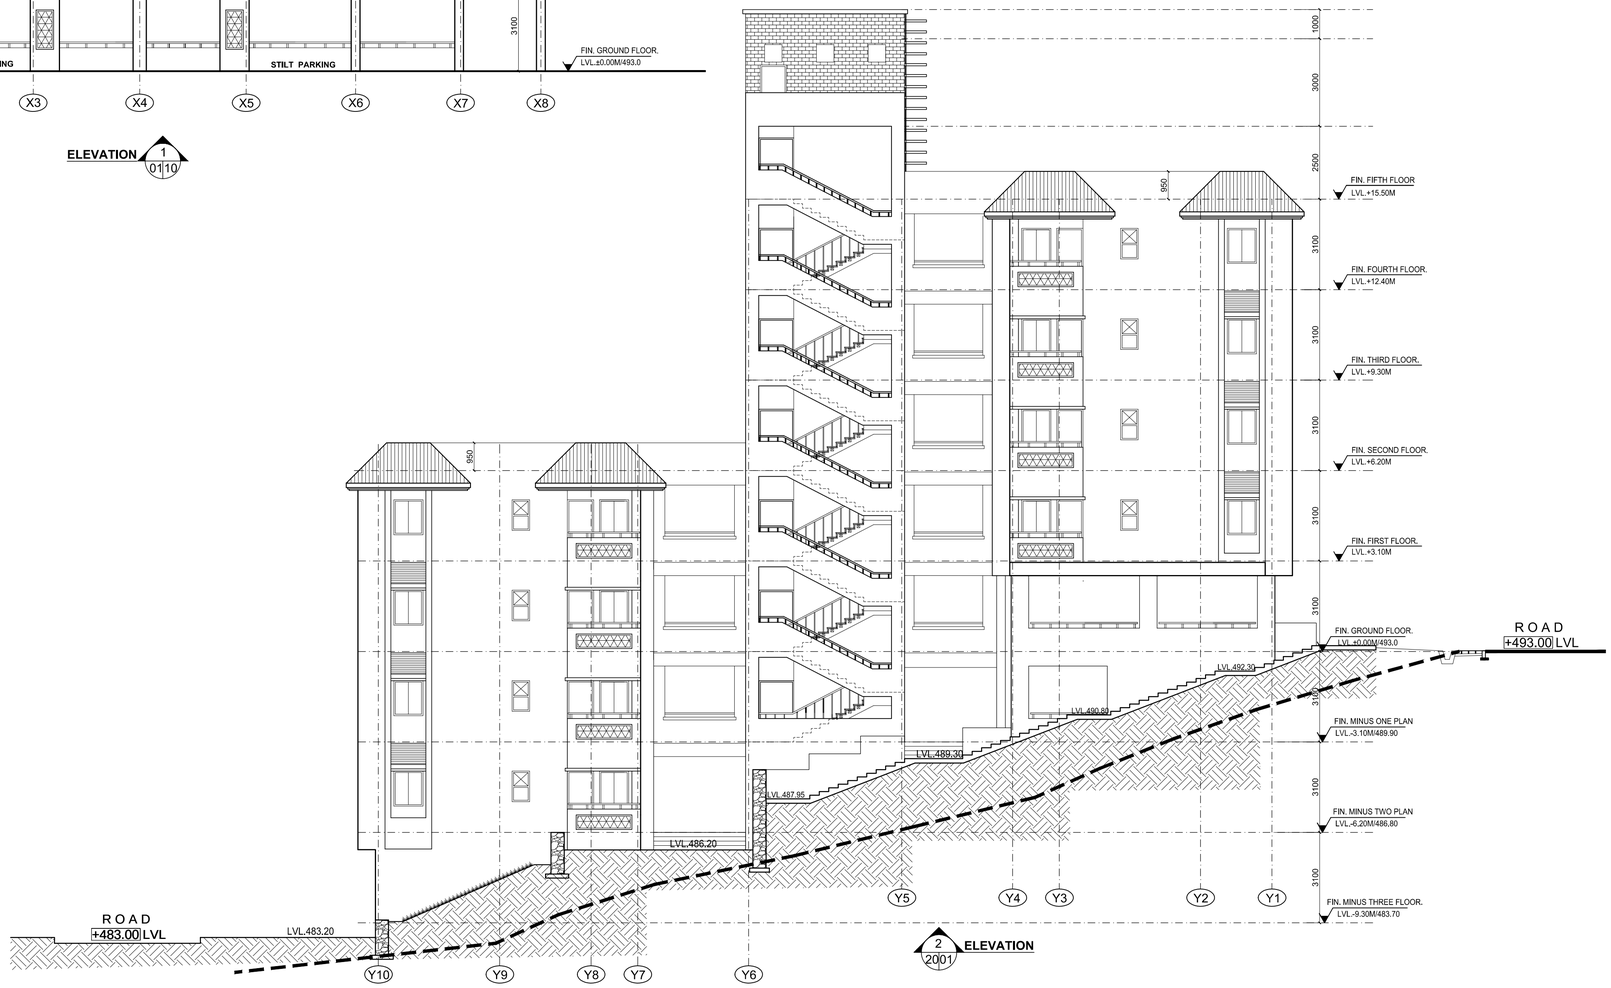

2 (2001) ELEVATION

MKD.	ISSUED	DESCRIPTION	DEALT	CHECKED	APPROVED

REVISIONS

THIS DRAWING HAS NOT BEEN PUBLISHED AND IS THE SOLE PROPERTY OF CONSULTING ENGINEERING SERVICES (INDIA) PVT. LTD. AND IS ISSUED TO THE PARTY FOR THE SPECIFIC PURPOSE AS STATED IN THE AGREEMENT AND IT SHALL NOT BE REPRODUCED, COPIED, LENT OR OTHERWISE DISPOSED OF DIRECTLY OR INDIRECTLY, NOR USED FOR ANY OTHER PURPOSE OTHER THAN FOR WHICH IT IS FURNISHED.

IISER THIRUVANANTHAPURAM

CLIENT: **INDIAN INSTITUTE OF SCIENCE EDUCATION & RESEARCH THIRUVANANTHAPURAM**

PROJECT: IISER - TVM CAMPUS, VITHURA THIRUVANANTHAPURAM

PURPOSE	FOR TENDER	ISSUED	22-07-14 MEERA EDWIN
SCALE	1:100@A1	ARCHITECTURAL DRAWING	
DEALT	BARSA	HOUSING UNIT TYPE D2	
CHECKED	T.C.	ELEVATIONS	
APPROVED	N.P.S.	DRG. NO- 2009088/AR/(AB)/C/RD2 -10	Rev. T0

PROJECT DESIGN CONSULTANT
CONSULTING ENGINEERING SERVICES (INDIA) PVT. LTD.
NEW DELHI MUMBAI KOLKATA THIRUVANANTHAPURAM